CITY OF CHEVIOT
STORM WATER MANAGEMENT PLAN

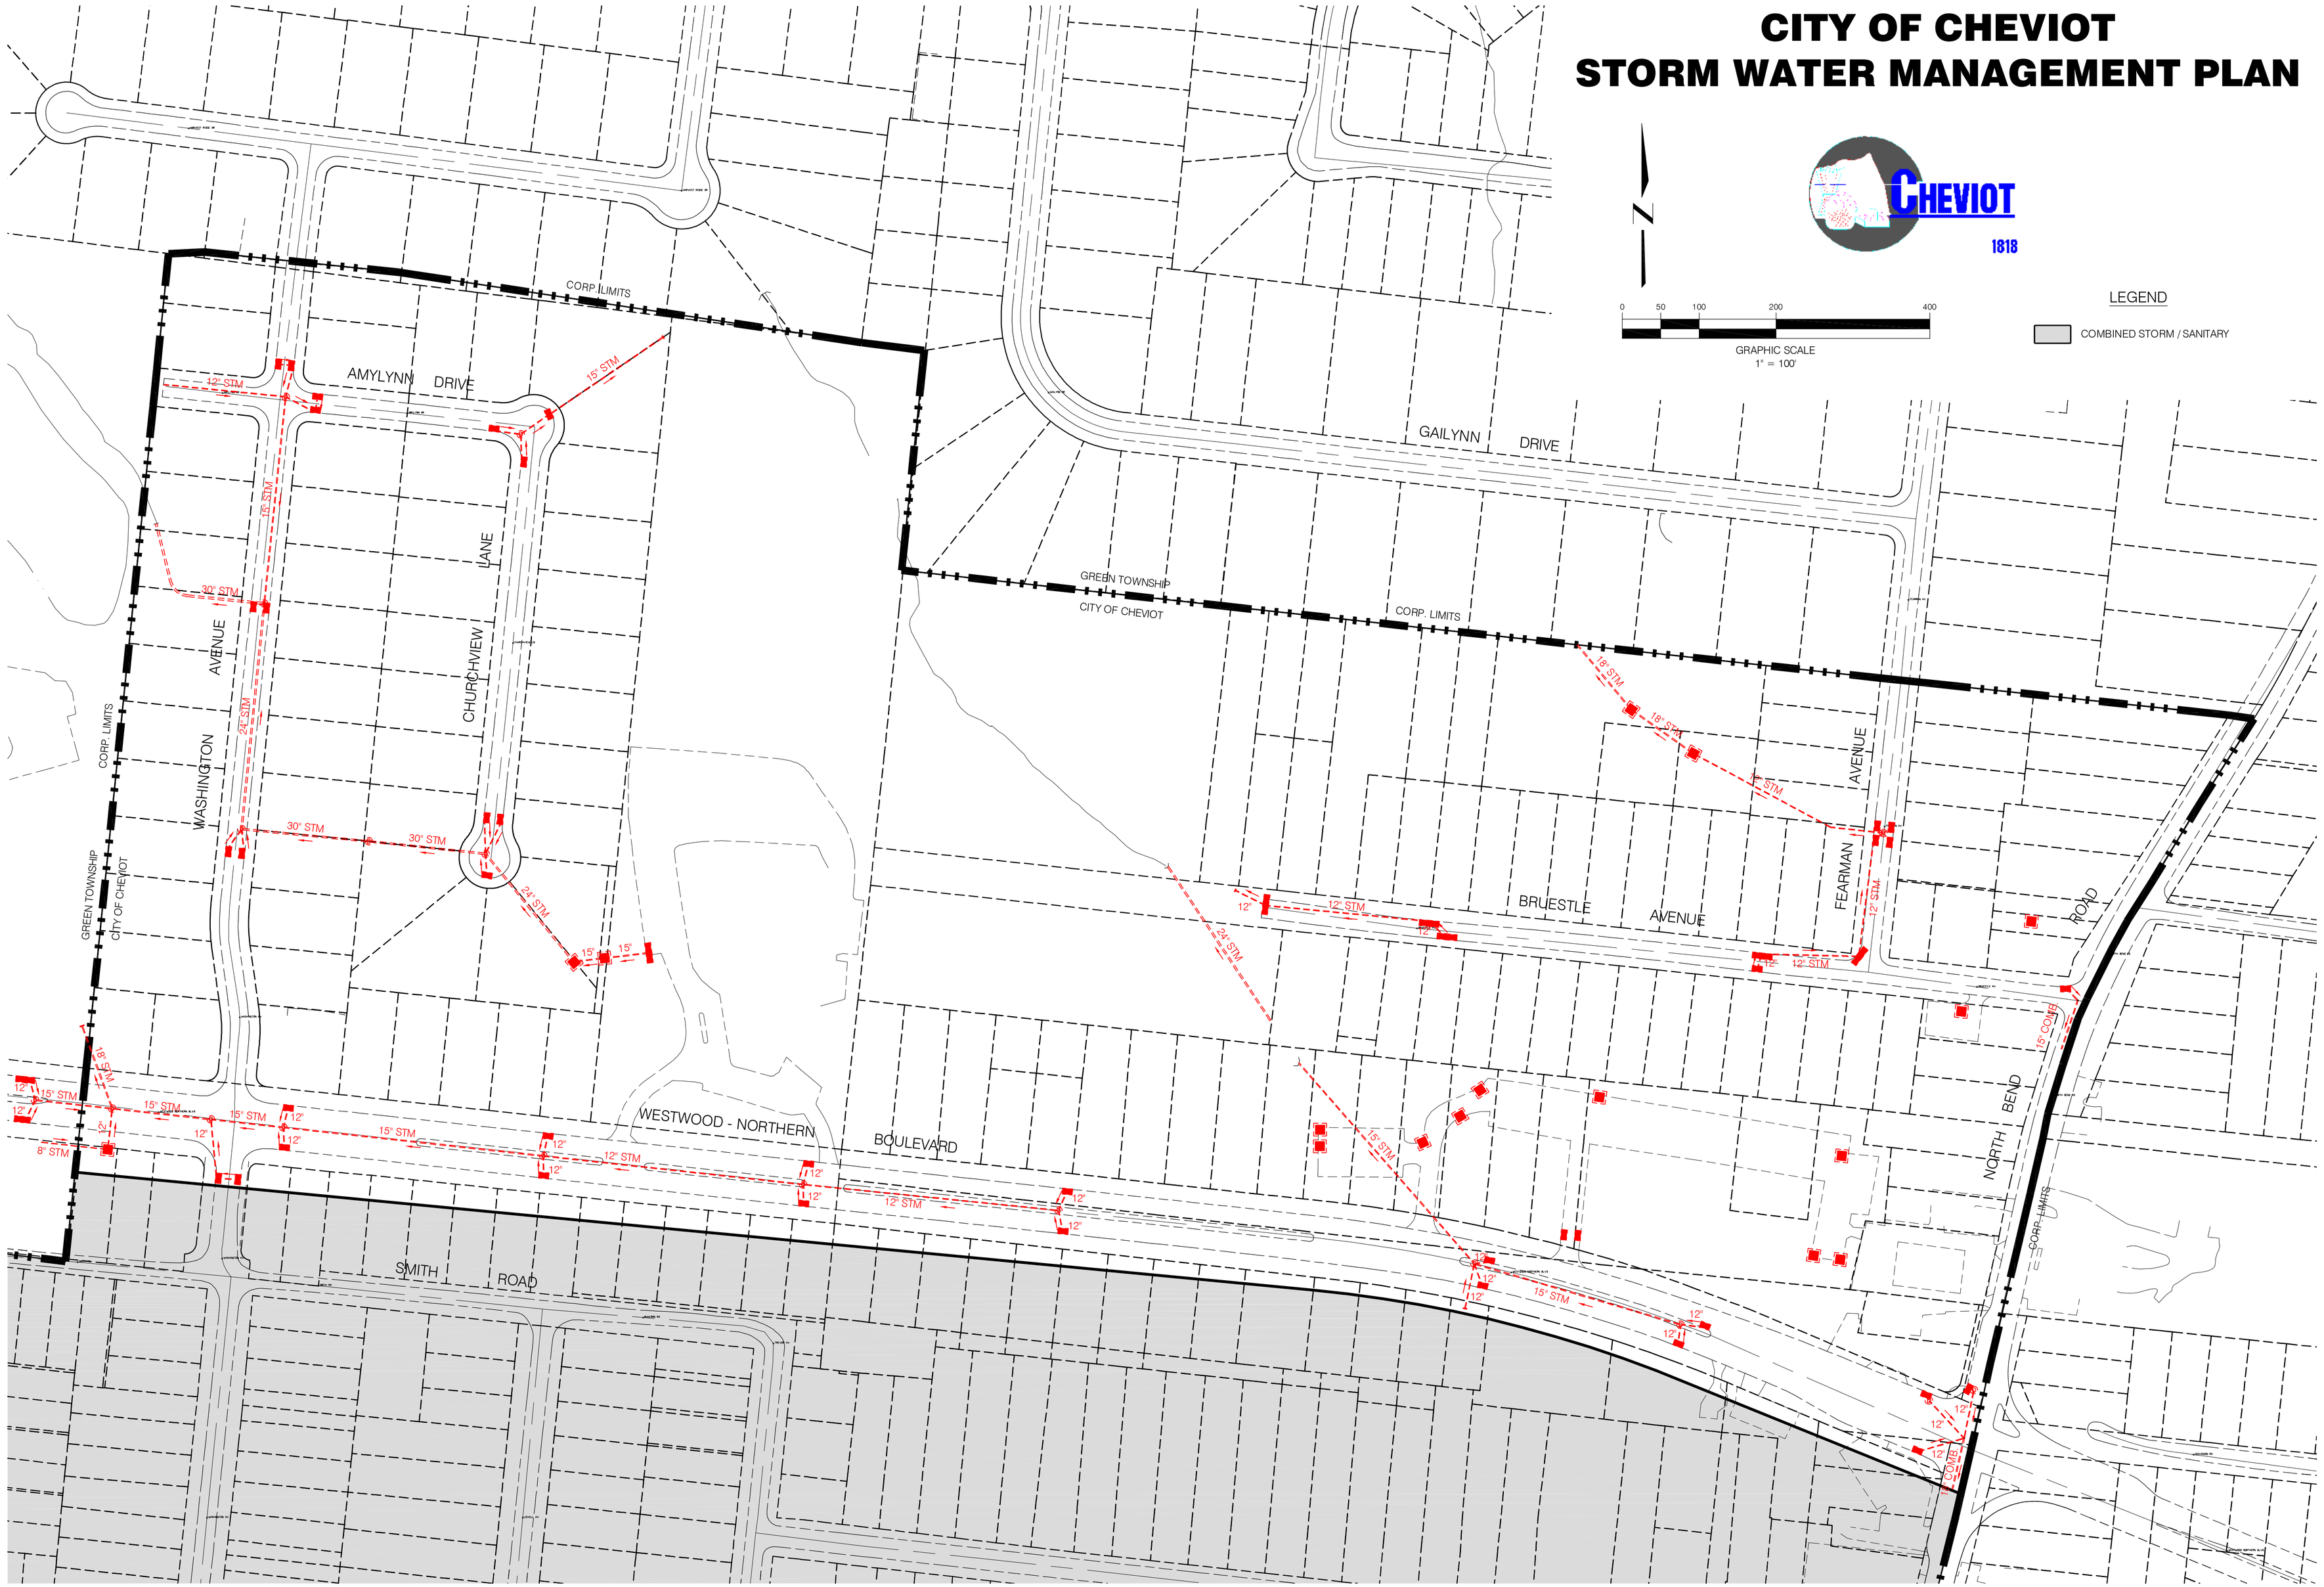

CDS ASSOCIATES, INC.
Knowledge • Expertise • Innovation
www.cds-assoc.com
11120 Kenwood Road
Cincinnati, Ohio 45242-1818
(p) 513.791.1700
(f) 513.791.1936
7000 Dixie Highway
Florence, Kentucky 41042
(p) 859.525.0544
(f) 859.525.0561

© 2012 CDS ASSOCIATES, INC.

CONSULTANTS

PRELIMINARY
NOT
RELEASED FOR
CONSTRUCTION

SEAL

DRAWING TITLE
STORM WATER MANAGEMENT PLAN

PROJECT TITLE
NPDES PH. II COMPLIANCE
CITY OF CHEVIOT
HAMILTON COUNTY, OHIO

REVISIONS

NO.	DATE	BY	DESCRIPTION

SCALE	DATE
1" = 100'	FEB. 2012
DRAWN BY	PROJECT MGR
SFRA	PMAD
PROJECT NO.	FLAT FILE
2011045-00	

DRAWING No.
SWMP

SHEET 1 OF 1